



PORT AUTHORITY
OF NY & NJ

Peter K. Sweeney
ENGINEERING PROGRAM MANAGER - WORLD TRADE

Alfred Hornum
CHIEF MECHANICAL ENGINEER

No Date Revision Approved

Engineering Department
Design Division

The World Trade
Center

Electrical/HVAC
Upgrade Program

TOWER ONE AND TWO
LOW VOLTAGE
SUBSTATIONS
CONSTRUCTION AND
INSTALLATION


MECHANICAL
SUBSTATION SS-75N
TOWER ONE
REMOVAL

This drawing subject to conditions in contract.
All inventions, ideas, designs and methods
herein are reserved to Port Authority and
may not be used without its written consent.

A.B./T.P./E.E. E.E. S.W.
Designed by Drawn by Checked by


Date 5/1/95 Scale AS NOTED

Contract Number Drawing Number
WTC-802.071 M-16

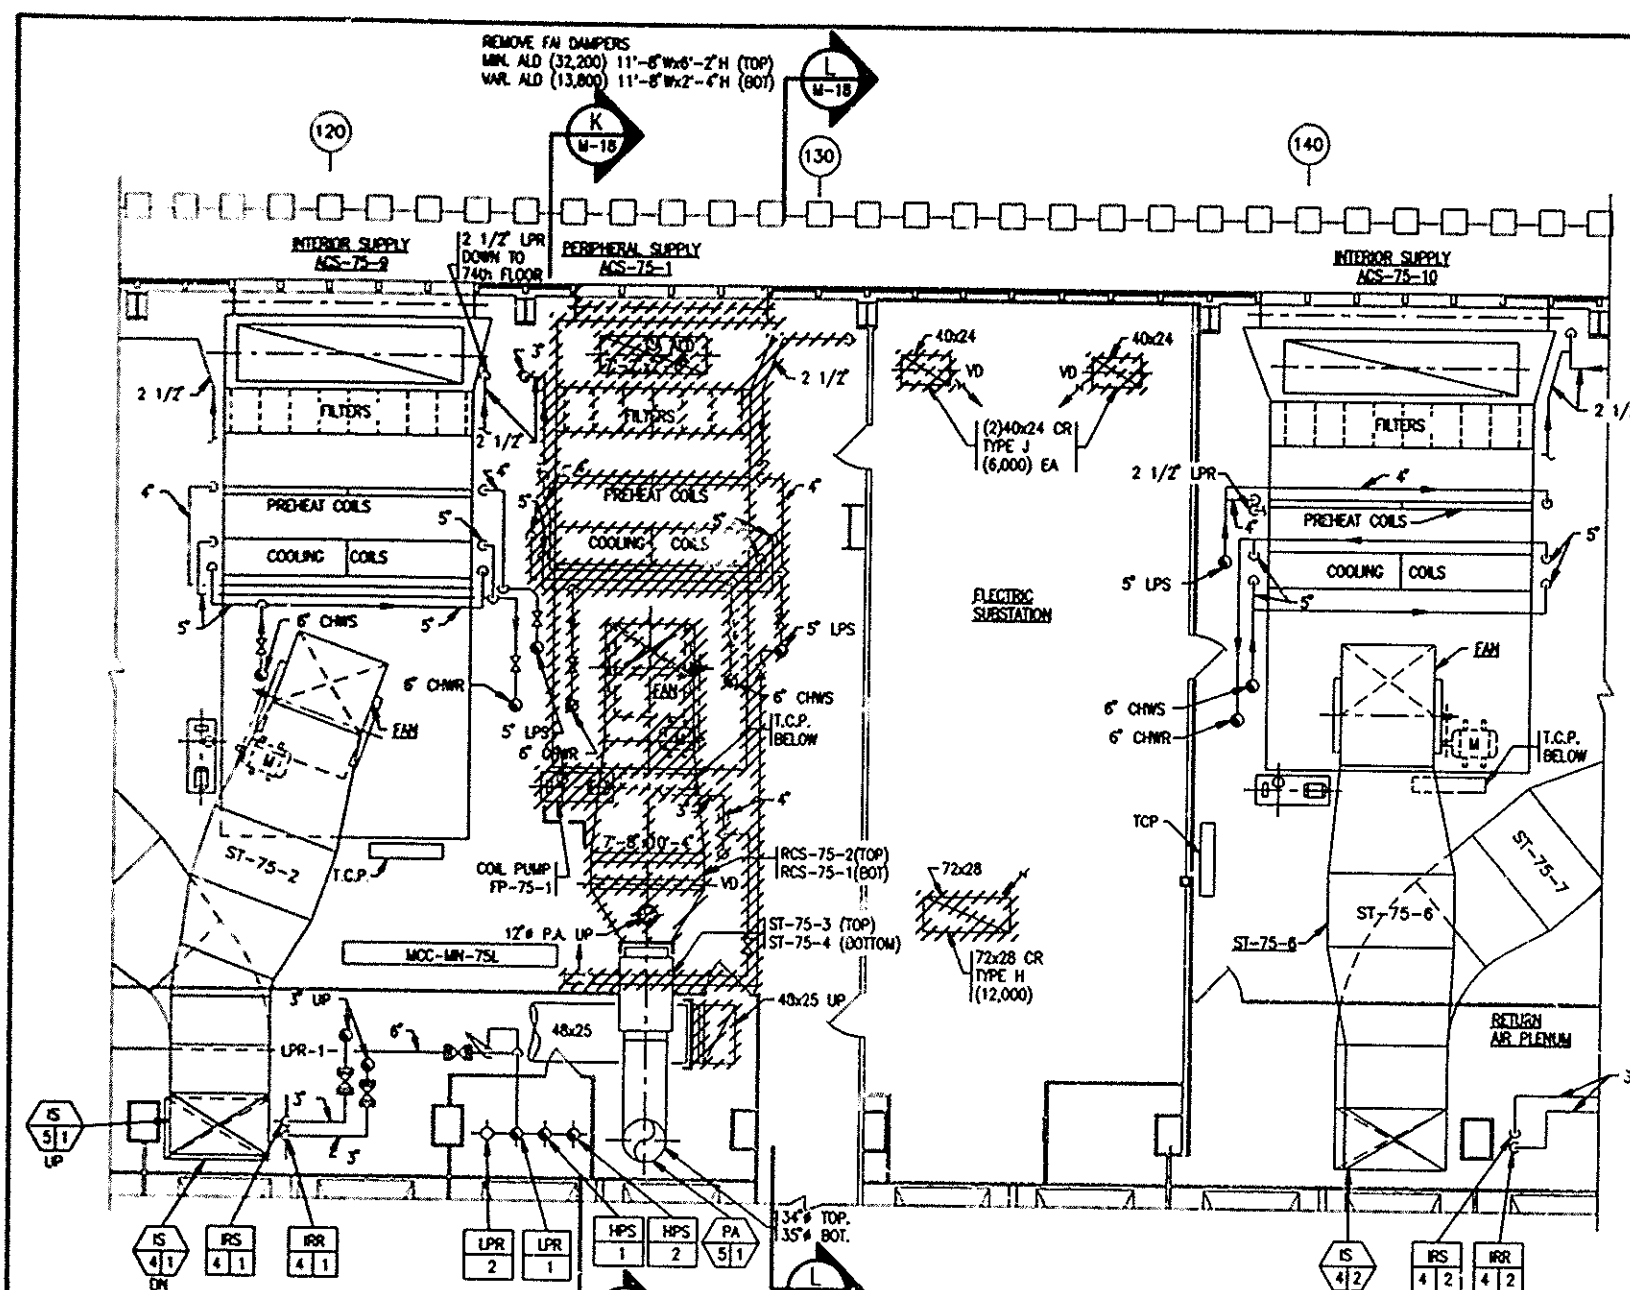


PART PLAN - 75th FLOOR

SCALE IN FEET

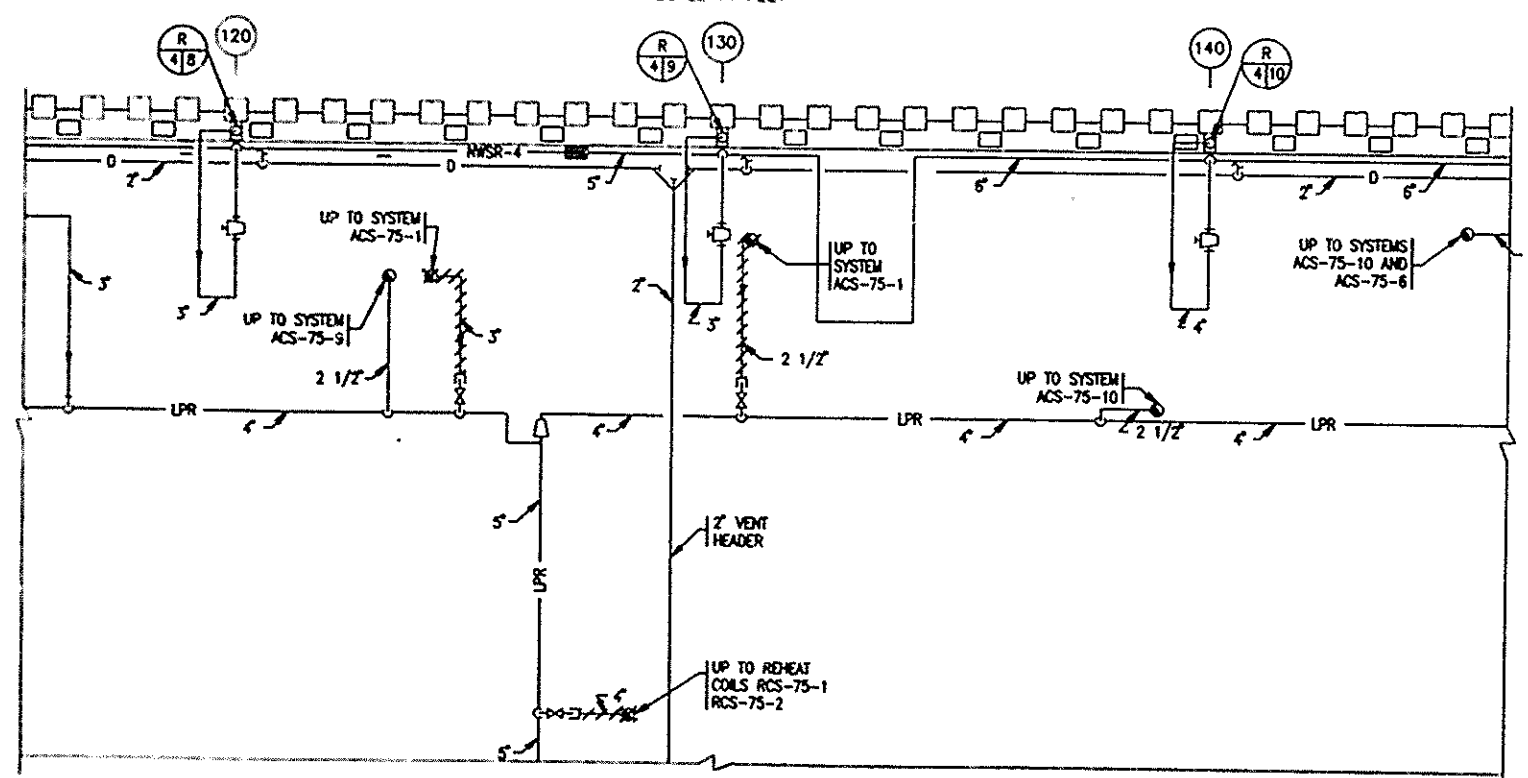


PIPING PART PLAN - 74th FLOOR

SCALE IN FEET

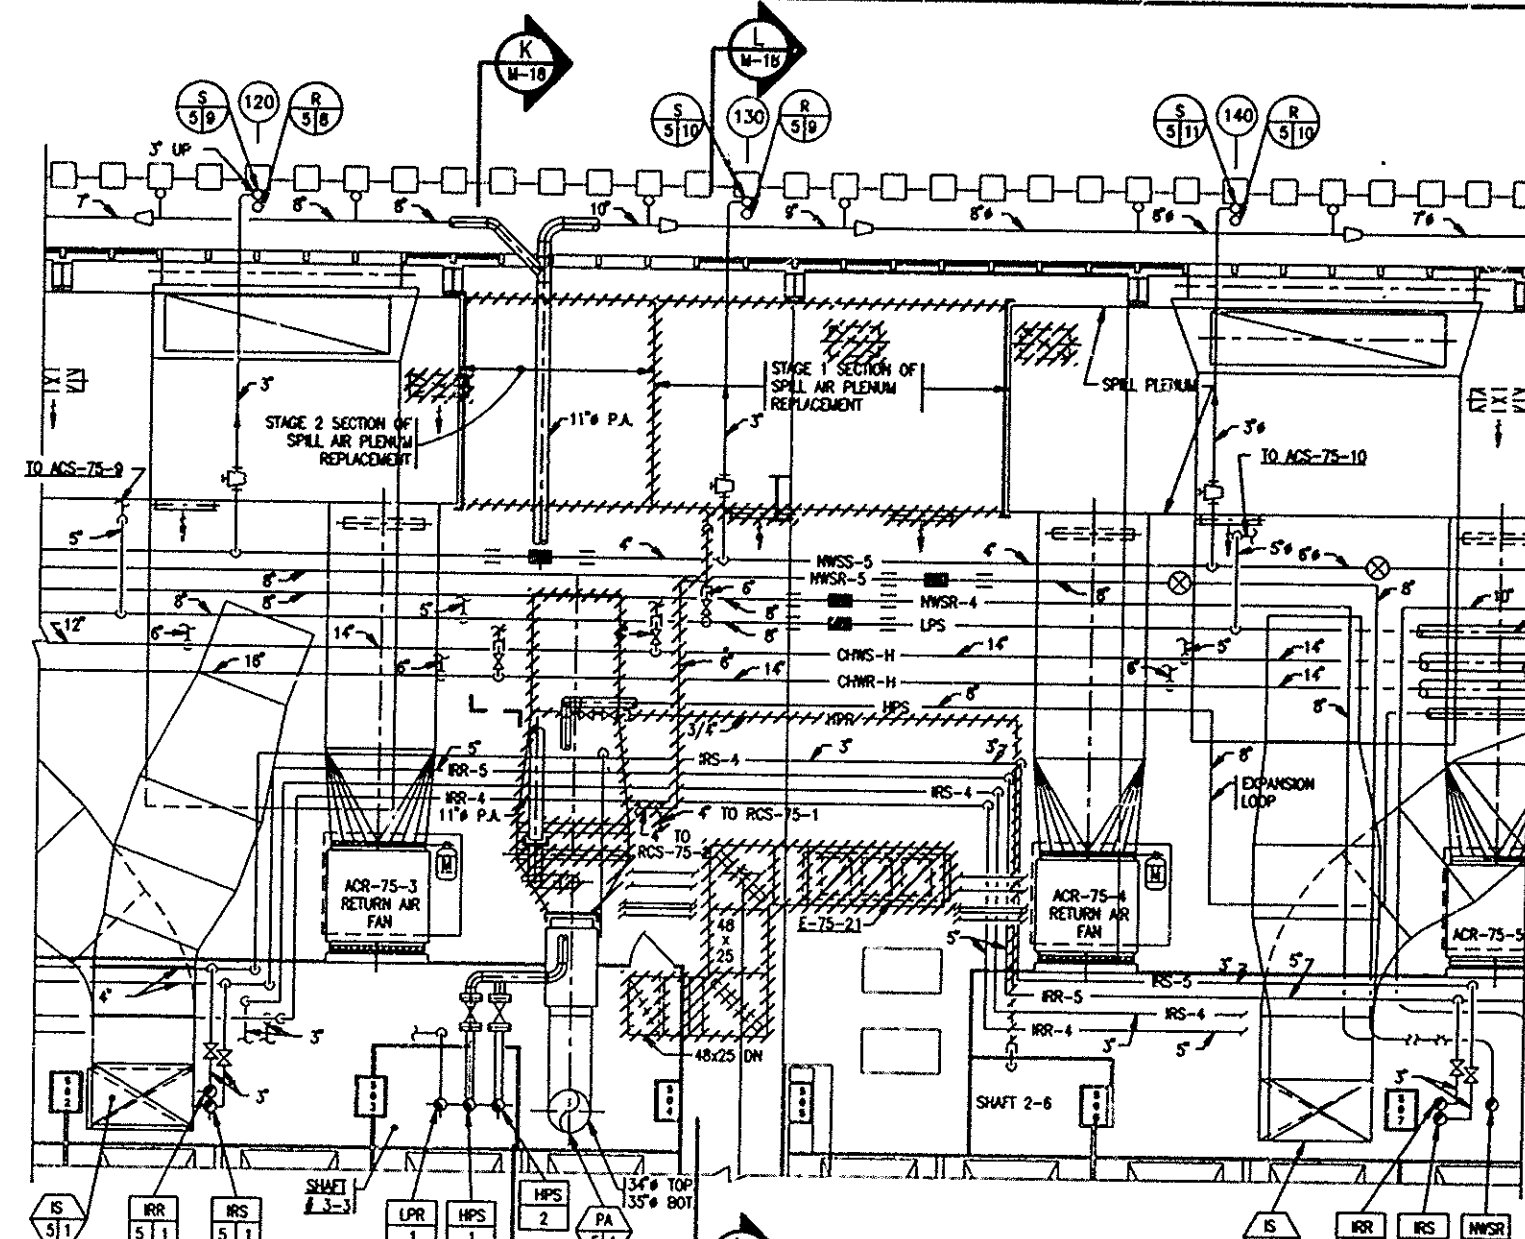

PART PLAN - 76th FLOOR

SCALE IN FEET

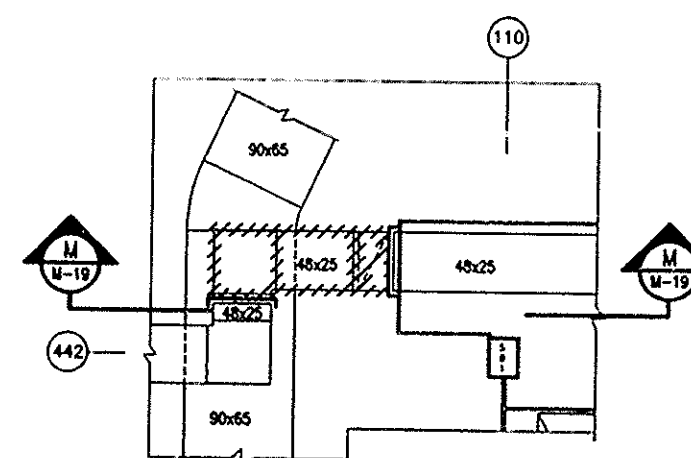

PART PLAN - 75th FLOOR

SCALE IN FEET

I HEREBY CERTIFY THAT THIS IS A TRUE AND CORRECT
COPY OF ONE OF THE CONTRACT DRAWINGS CON-
STITUTING A PART OF CONTRACT NO. WTC-802.071
IN THE FORM IN WHICH SAID DRAWINGS EXISTED AT
THE TIME THE SAID CONTRACT WAS EXECUTED BY
THE PARTIES.
DATE 6/21/95 *Sullivan A. Askan*
SPEC. WRITER
DATE 8/15/95 *Peter K. Sweeney*
ENGINEER OF DESIGN